BOUNDARY SURVEY IN GOVERNMENT LOT 5 OF SECTION 21, TOWNSHIP 21 NORTH, RANGE 1 EAST, W.M.

LEGAL DESCRIPTION

THAT PORTION OF THE FOLLOWING DESCRIBED PROPERTY LYING WESTERLY OF THE WESTERLY LINE OF HORSEHEAD BAY COUNTY ROAD: THE SOUTH HALF OF THE SOUTH 5 ACRES OF THE NORTH 20 ACRES OF GOVERNMENT LOT 5 IN SECTION 21, TOWNSHIP 21 NORTH, RANGE 1 EAST OF THE WILLAMETTE MERIDIAN.

TOGETHER WITH TIDELANDS OF THE SECOND CLASS ABUTTING THEREON AS CONVEYED BY THE STATE OF WASHINGTON.

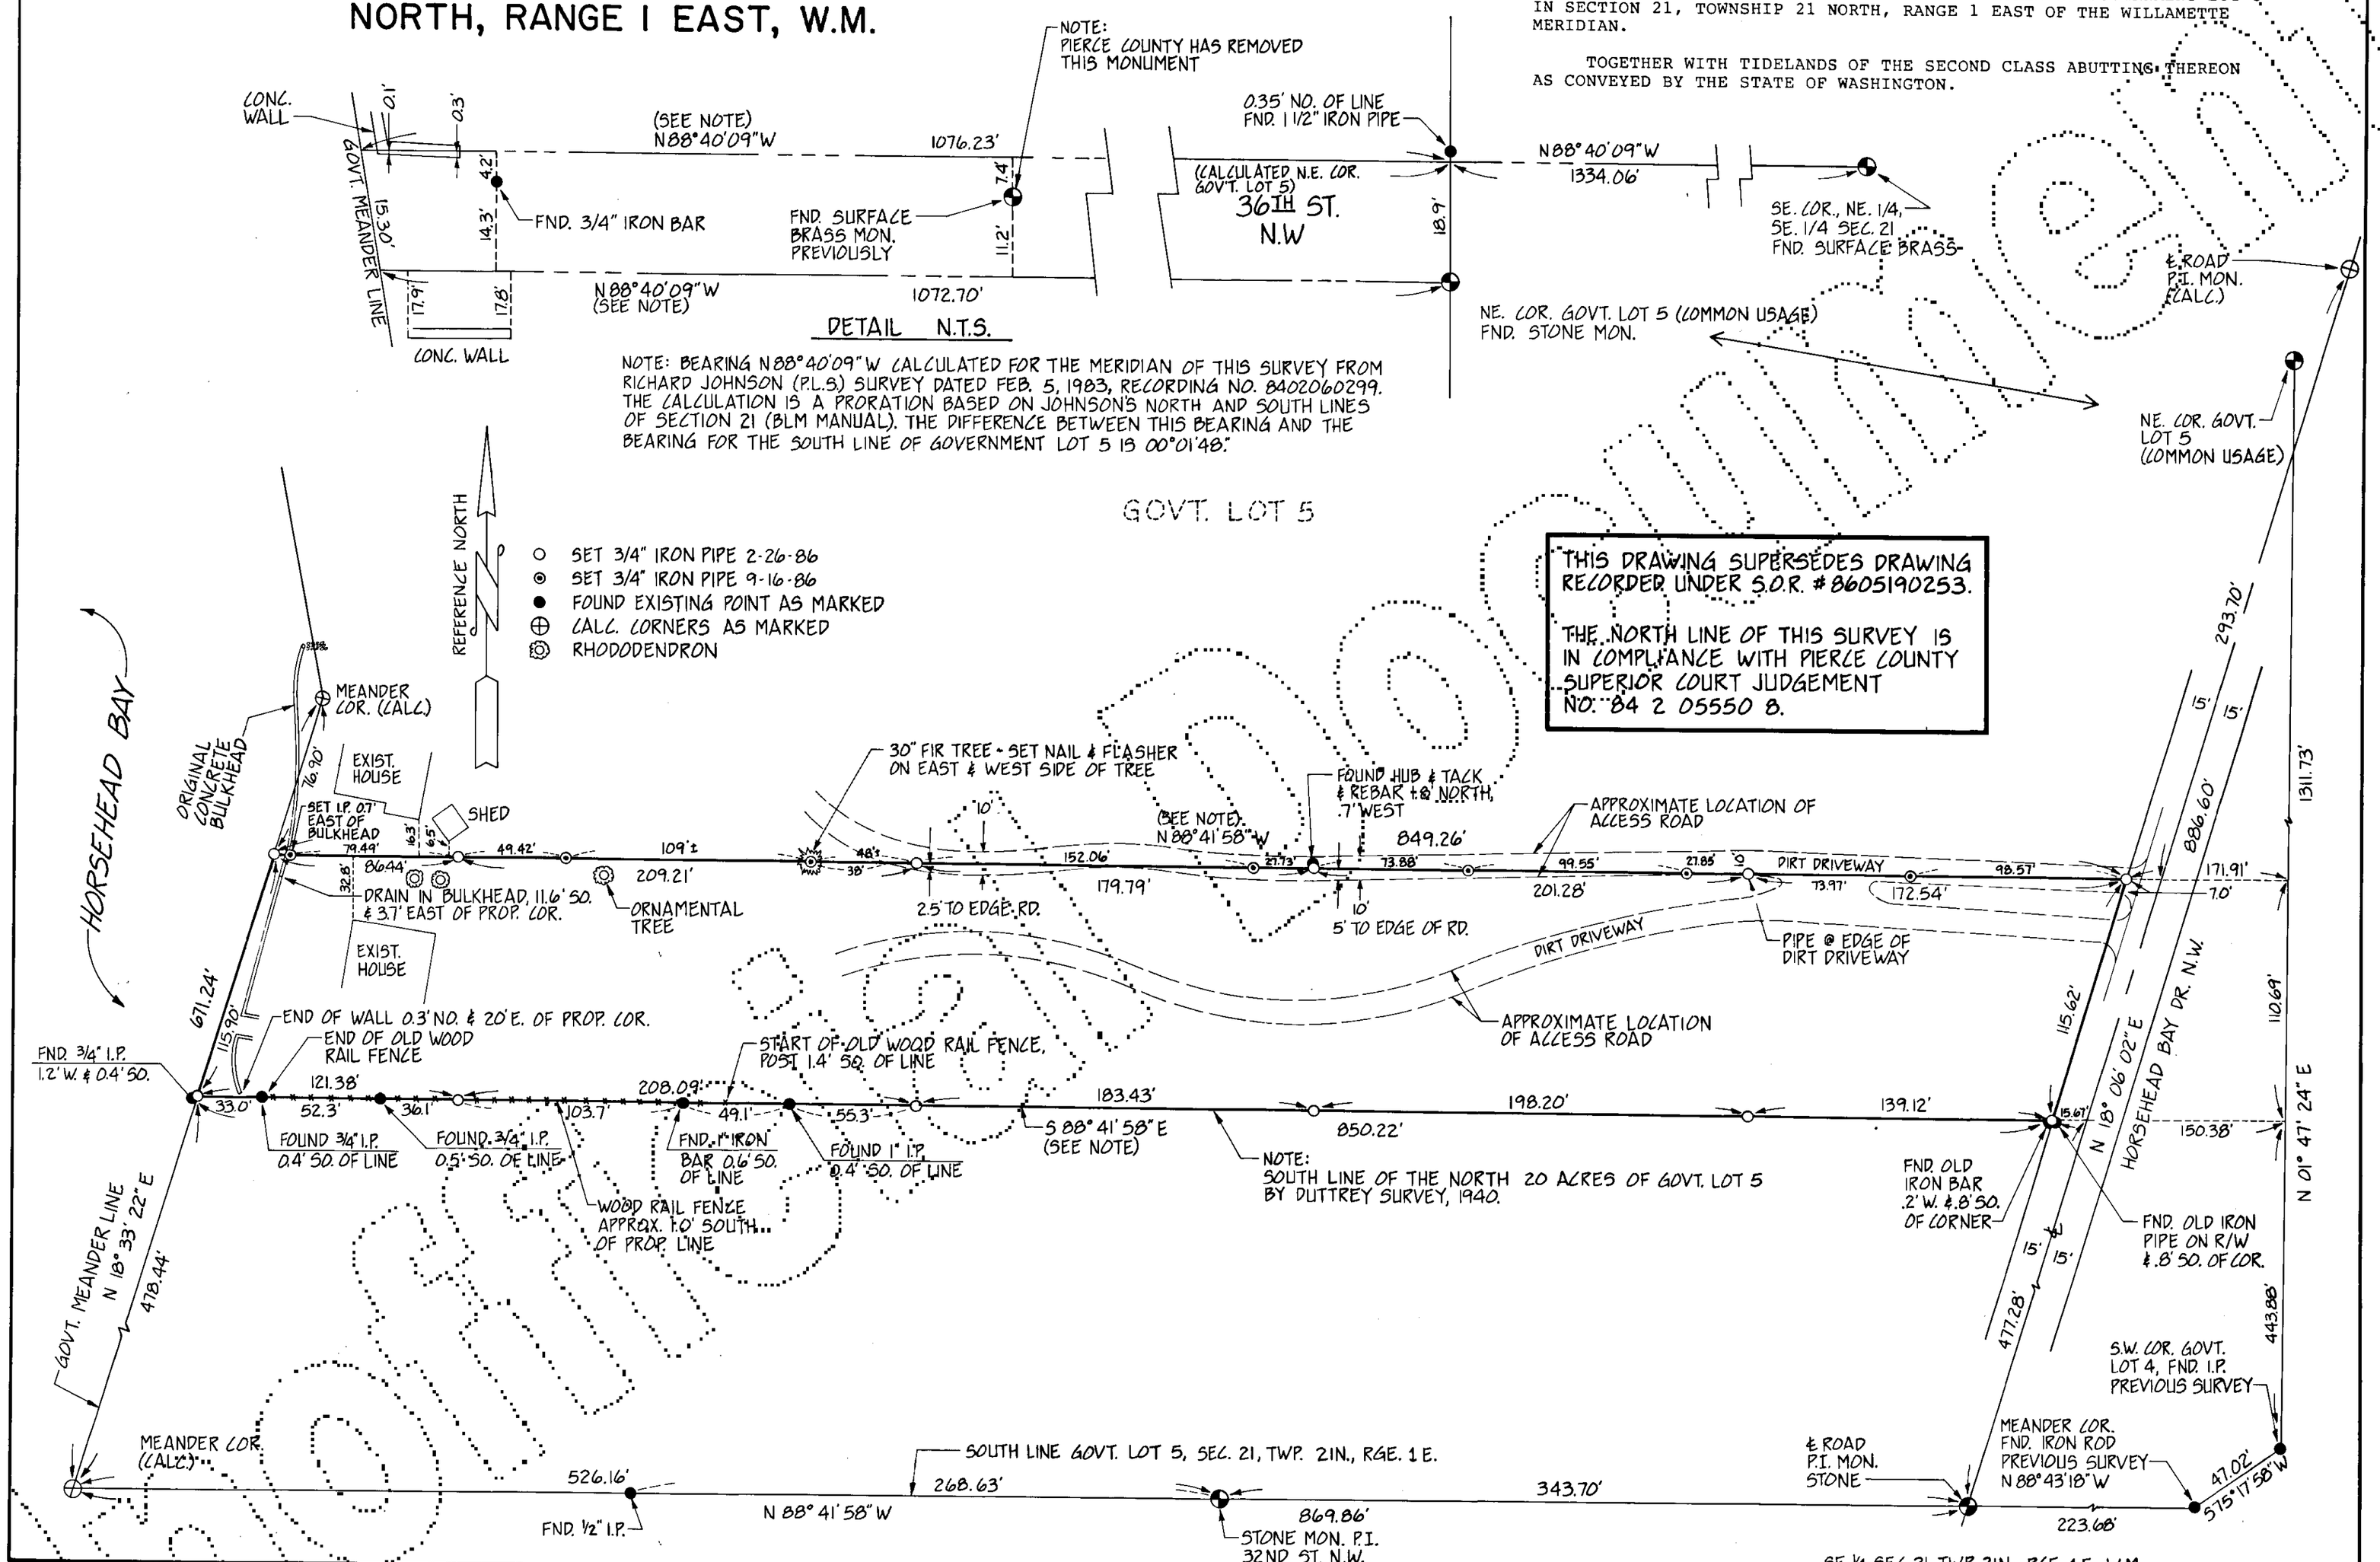

AUDITOR'S CERTIFICATE
Filed for record this 10 day of OCT, 1986 at 9:49 AM in book of page at the request of LAUREN ROLSTAD
(Signed) Skoshi for Ken Brown
acting County Auditor
Auditor's File No. 8610100203
$25-

SURVEYOR'S SEAL
DAVID A. BERG
STATE OF WASHINGTON
REGISTERED PROFESSIONAL LAND SURVEYOR

SURVEYOR'S CERTIFICATE
This map correctly represents a survey made by me or under my direction in conformance with the requirements of the Survey Recording Act at the request of LAUREN ROLSTAD (Name)
in SEPT. (Month), 19 86.
Name of Person (Signed and Sealed) DAVID A. BERG
Certificate No. #[illegible]

BOUNDARY SURVEY

CLIENT: LAUREN J. ROLSTAD
3314 HORSEHEAD BAY DR. N.W.
GIG HARBOR, WA. 98335

Whitacre Engineers, Inc.
Consulting Engineering and Land Planning
2124 SOUTH "K" STREET TACOMA, WASHINGTON 98405

Drawn: RHT	Chkd. DJ	App: DJ	
Scale: 1" = 50'	DWG. NO. 5338-R		
Date: SEPT. 23, 1986			

For reference only, not for resale.

8610100203 REF. JOB #3697 FB # 281-282-289-292 VOL 0364 PAGE 1017