NE 1/4 NE 1/4 SEC. 6, TWP. 25 N., RNG. 4 E., W.M.

8105219004

27-254

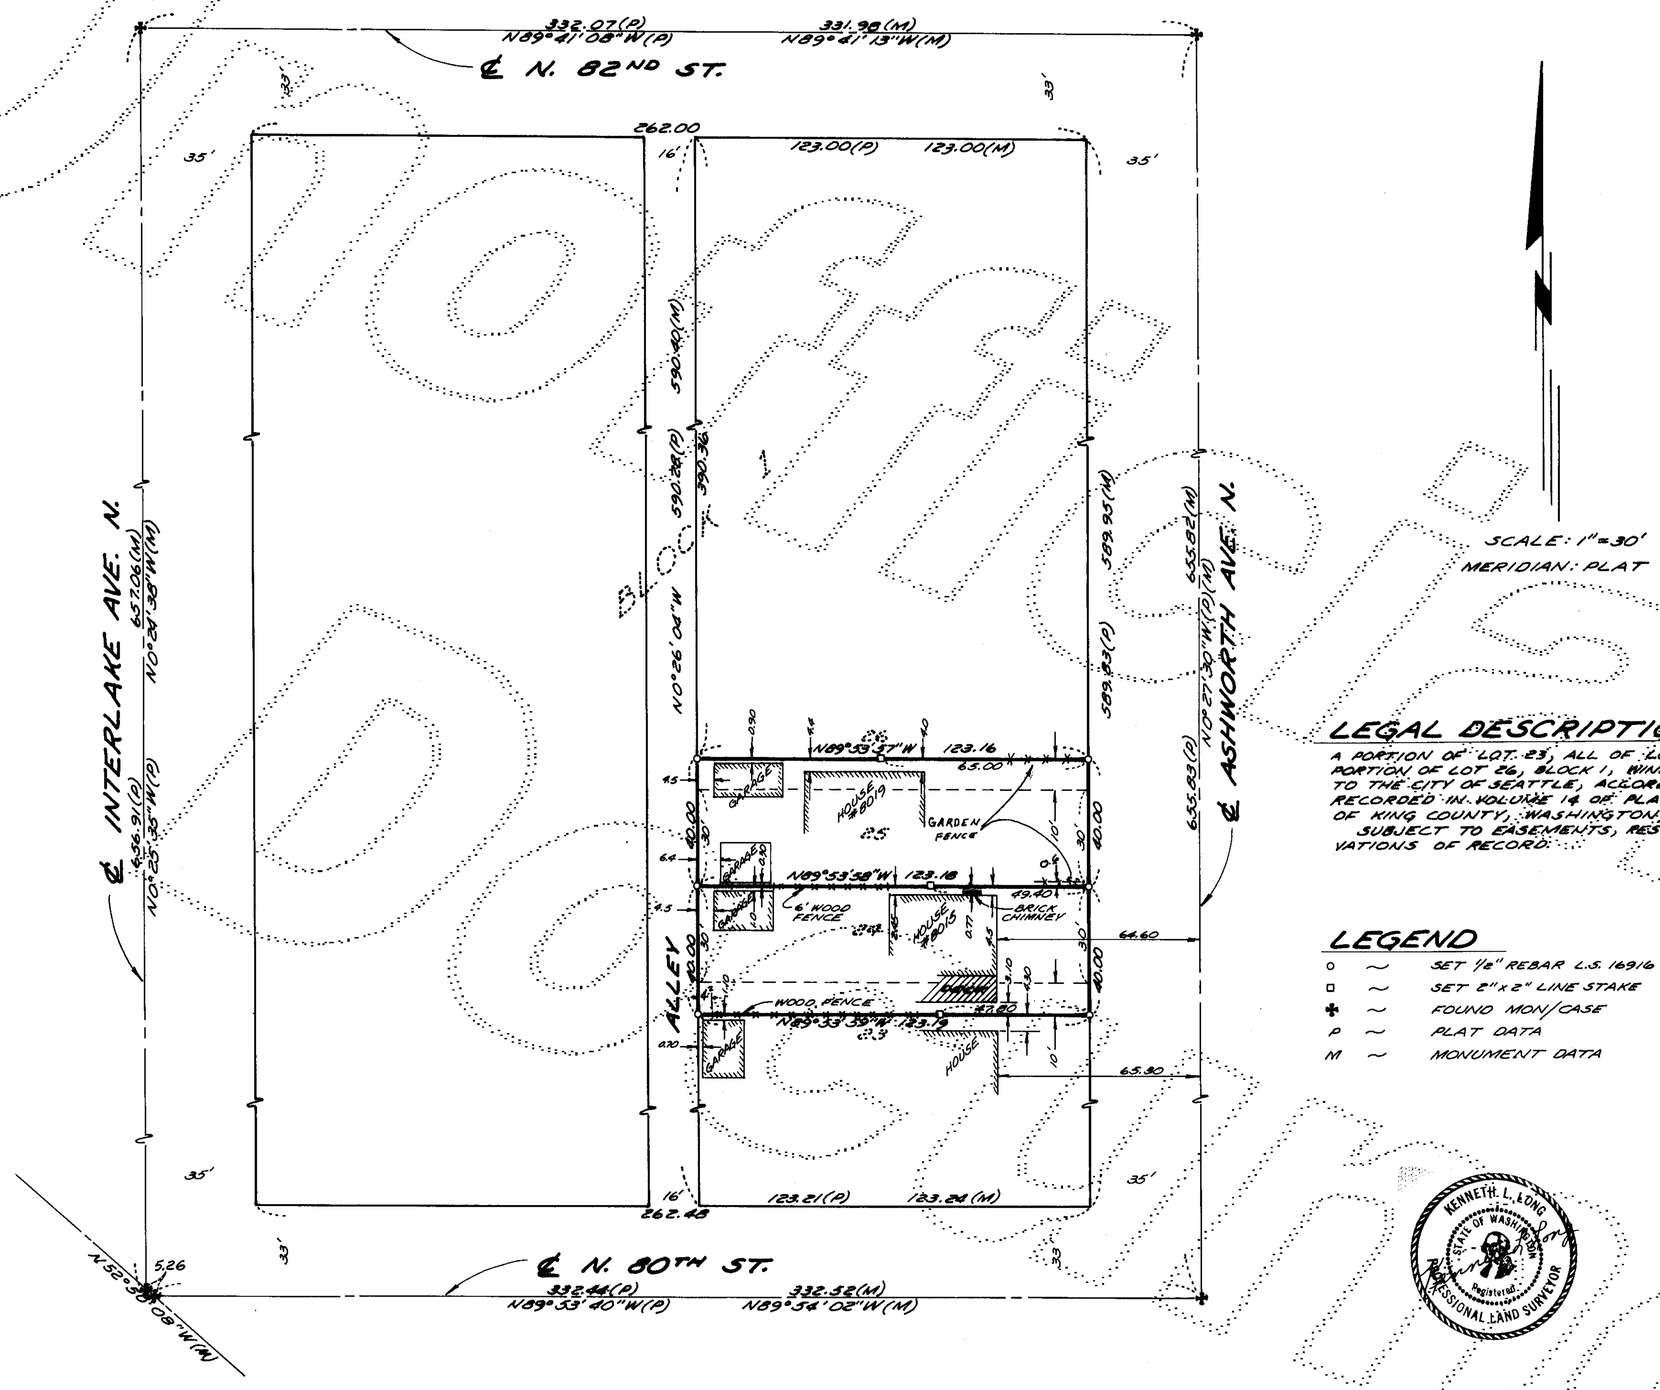

LEGAL DESCRIPTION

A PORTION OF LOT 23, ALL OF LOTS 24 AND 25, AND A PORTION OF LOT 26, BLOCK 1, WINDEMERE HEIGHTS ADDITION TO THE CITY OF SEATTLE, ACCORDING TO THE PLAT RECORDED IN VOLUME 14 OF PLATS, PAGE 94, RECORDS OF KING COUNTY, WASHINGTON;
SUBJECT TO EASEMENTS, RESTRICTIONS AND RESERVATIONS OF RECORD.

LEGEND

○	~	SET 1/2" REBAR L.S. 16916
□	~	SET 2"x2" LINE STAKE
✚	~	FOUND MON/CASE
P	~	PLAT DATA
M	~	MONUMENT DATA

KENNETH L. LONG
STATE OF WASHINGTON
Registered
PROFESSIONAL LAND SURVEYOR

RECORDING CERTIFICATE 8105219004

Filed for record this 21st day of MAY, 1981 at 3:00 P.M. in book 27 of SURVEYS at page 254 at the request of WESTERN SURVEYORS, INC.

CLINT G. ELSOM
MANAGER

JAMES S. WEEKS
SUPT. OF RECORDS
BY

SURVEYOR'S CERTIFICATE

This map correctly represents a survey made by me or under my direction in conformance with the requirements of the Survey Recording Act at the request of BRUCE MASTERMAN in MAY, 1981

KENNETH L. LONG

Certificate No. 16916

RECORD OF SURVEY FOR

BRUCE MASTERMAN

8015 ASHWORTH AVE. N. SEATTLE, WA 98103

NE 1/4 NE 1/4 SEC. 6, TWP. 25 N., RNG. 6 E., W.M.

KING COUNTY WASHINGTON

WESTERN SURVEYORS, INC.

13322 HIGHWAY 99 SOUTH, EVERETT, WA 98204
PHONE: 745-1594 355-2776

DWN. BY	DATE	JOB NO.
BROSE	MAY 1981	81-042
CHKD. BY	SCALE	SHEET
CAA	1" = 30'	FB-81-08 OF