INDEXED
ORIGINAL

TOWNSHIP NO. 1 SOUTH, RANGE NO. 73 WEST OF THE SIXTH PRINCIPAL MERIDIAN, COLORADO.

DEPENDENT RESURVEY WITH MINERAL SEGREGATIONS - IN FIVE SHEETS

0 5 10 20 40

SCALE: 1 INCH = 10 CHAINS

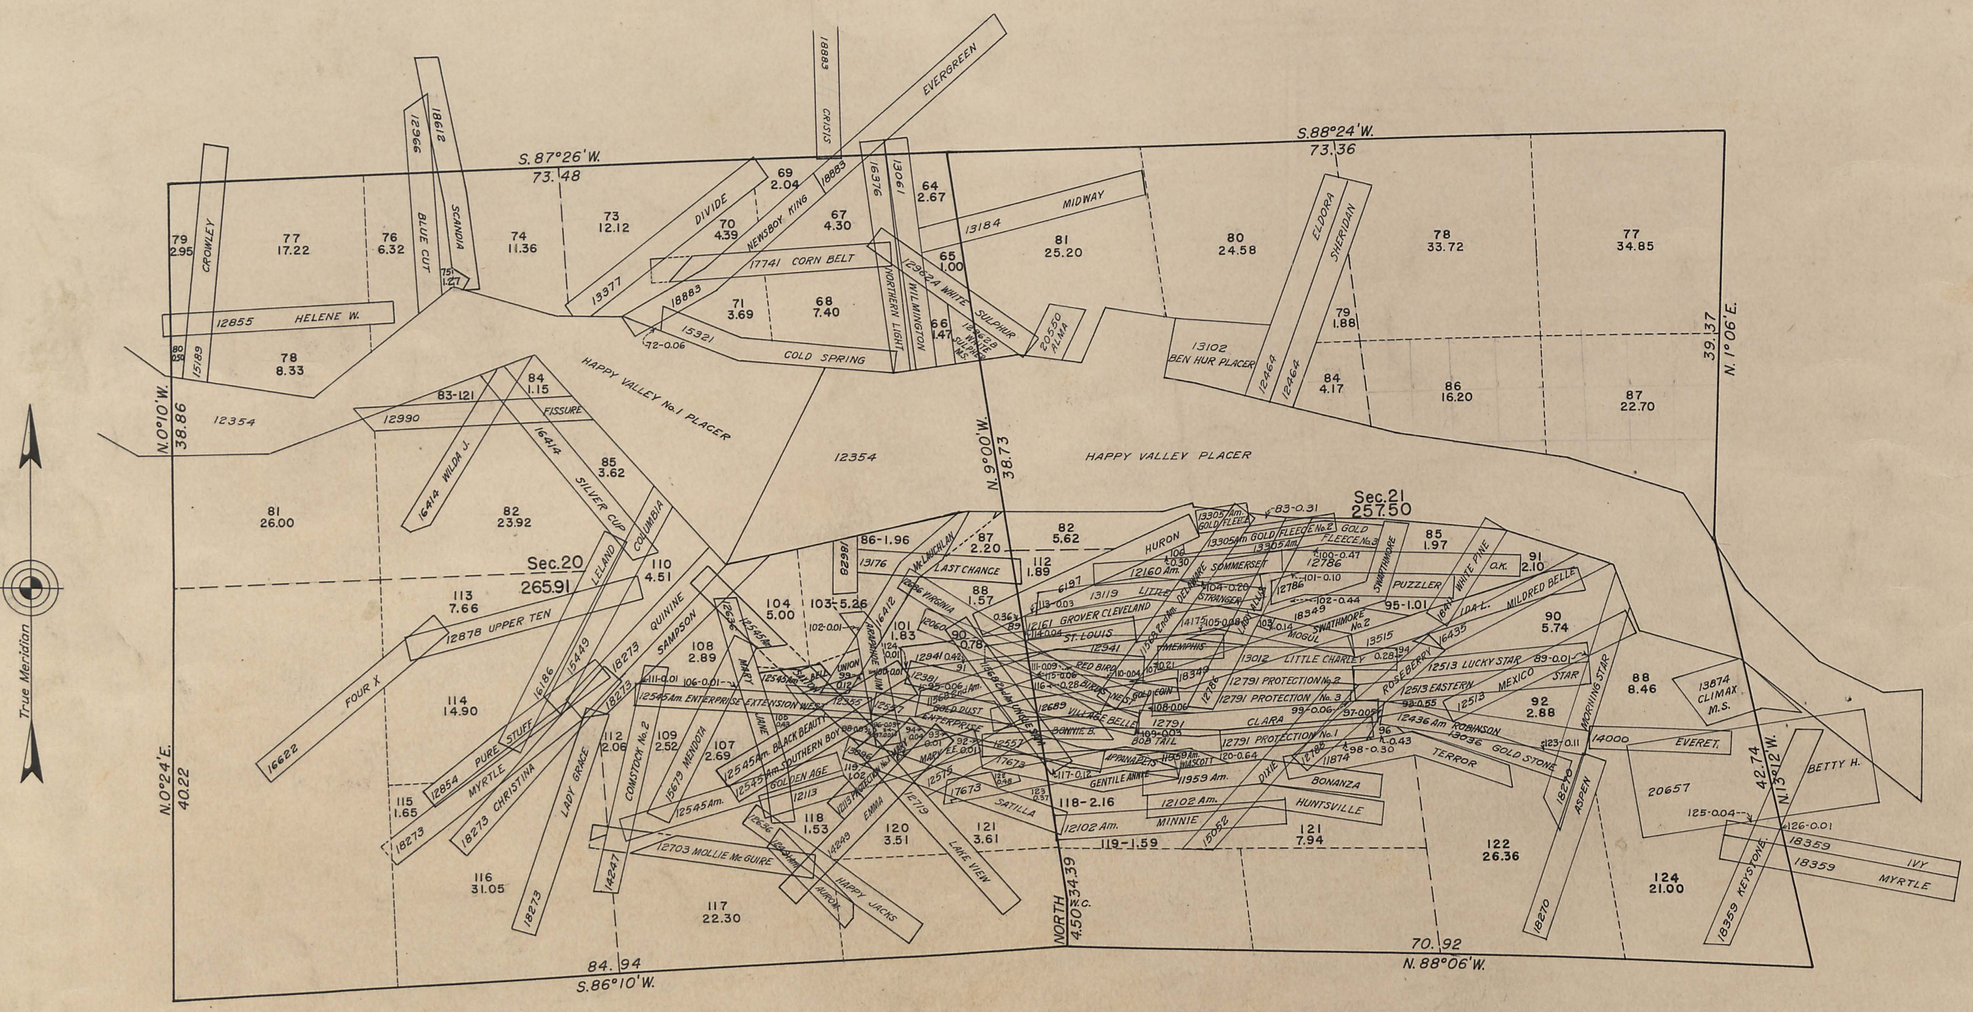

UNITED STATES DEPARTMENT OF THE INTERIOR
GENERAL LAND OFFICE

DENVER, COLORADO, SEPTEMBER 18, 1942.
THIS PLAT OF TOWNSHIP NO. 1 SOUTH, RANGE NO. 73 WEST, OF THE SIXTH PRINCIPAL MERIDIAN, COLORADO, IS STRICTLY CONFORMABLE TO THE FIELD NOTES OF THE SURVEY THEREOF WHICH HAVE BEEN EXAMINED AND APPROVED.

Thomas A. Johnson
SUPERVISOR OF SURVEYS.

WASHINGTON, D. C., MARCH 15, 1943.
THE SURVEY REPRESENTED BY THIS PLAT HAVING BEEN CORRECTLY EXECUTED IN ACCORDANCE WITH THE REQUIREMENTS OF LAW AND THE REGULATIONS OF THIS OFFICE, IS HEREBY ACCEPTED.

Joel David Wolfsohn
ASSISTANT COMMISSIONER.